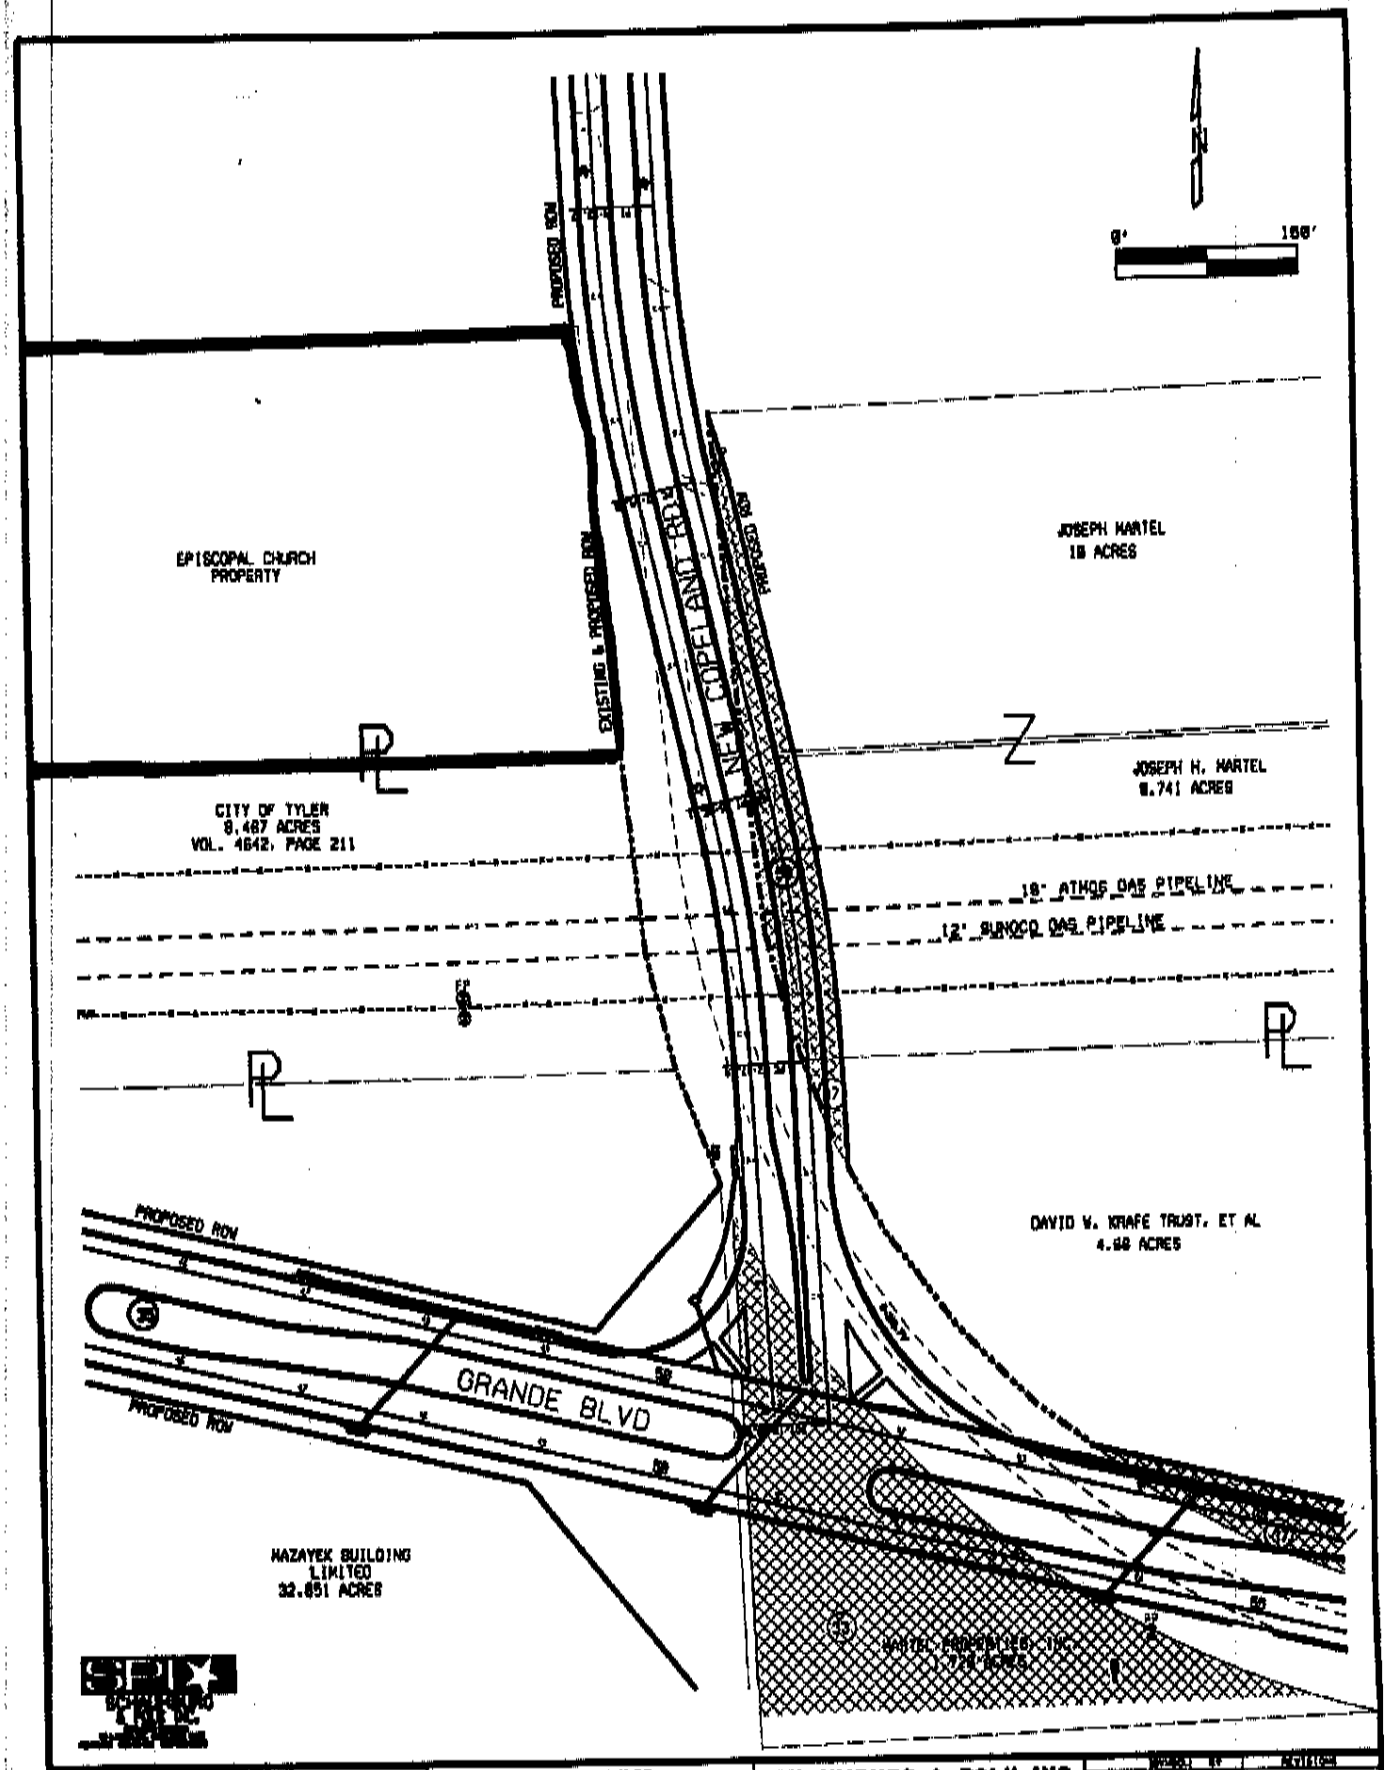

SHEET NO. 1	DATE 12-07	SCALE 1" = 150'	DRAWN BY HFS
CHECKED BY ARR	PROJECT NO. 07101S-00		

CITY OF TYLER
ENGINEERING DEPARTMENT
GRANDE BOULEVARD EXTENSION
SUTHERLAND DRIVE TO PALUXY DRIVE

PROPERTY IMPACT EXHIBIT

SCHAUMBURG & POLK, INC.
CONSULTING ENGINEERS
[illegible]

REVISIONS	BY	REVISIONS